


CH: 30.0m
6th Cross
CH:0.0m
Sabari English High School
1st Main Road
CH:0.0m
CH:0.0m
RAGHAVENDRA COLONY
5th Cross Road
4th Cross Road
CH:83.5m
CH:96.6m
AS BUILD DRAWING
INDEX
Solid Blocks Flagging over the BS Box Drain with Precast Covering Slab
Asst. Executive Enginee
Project Division
Yelahanka Zone
Bangalore

TEACHERS COLONY

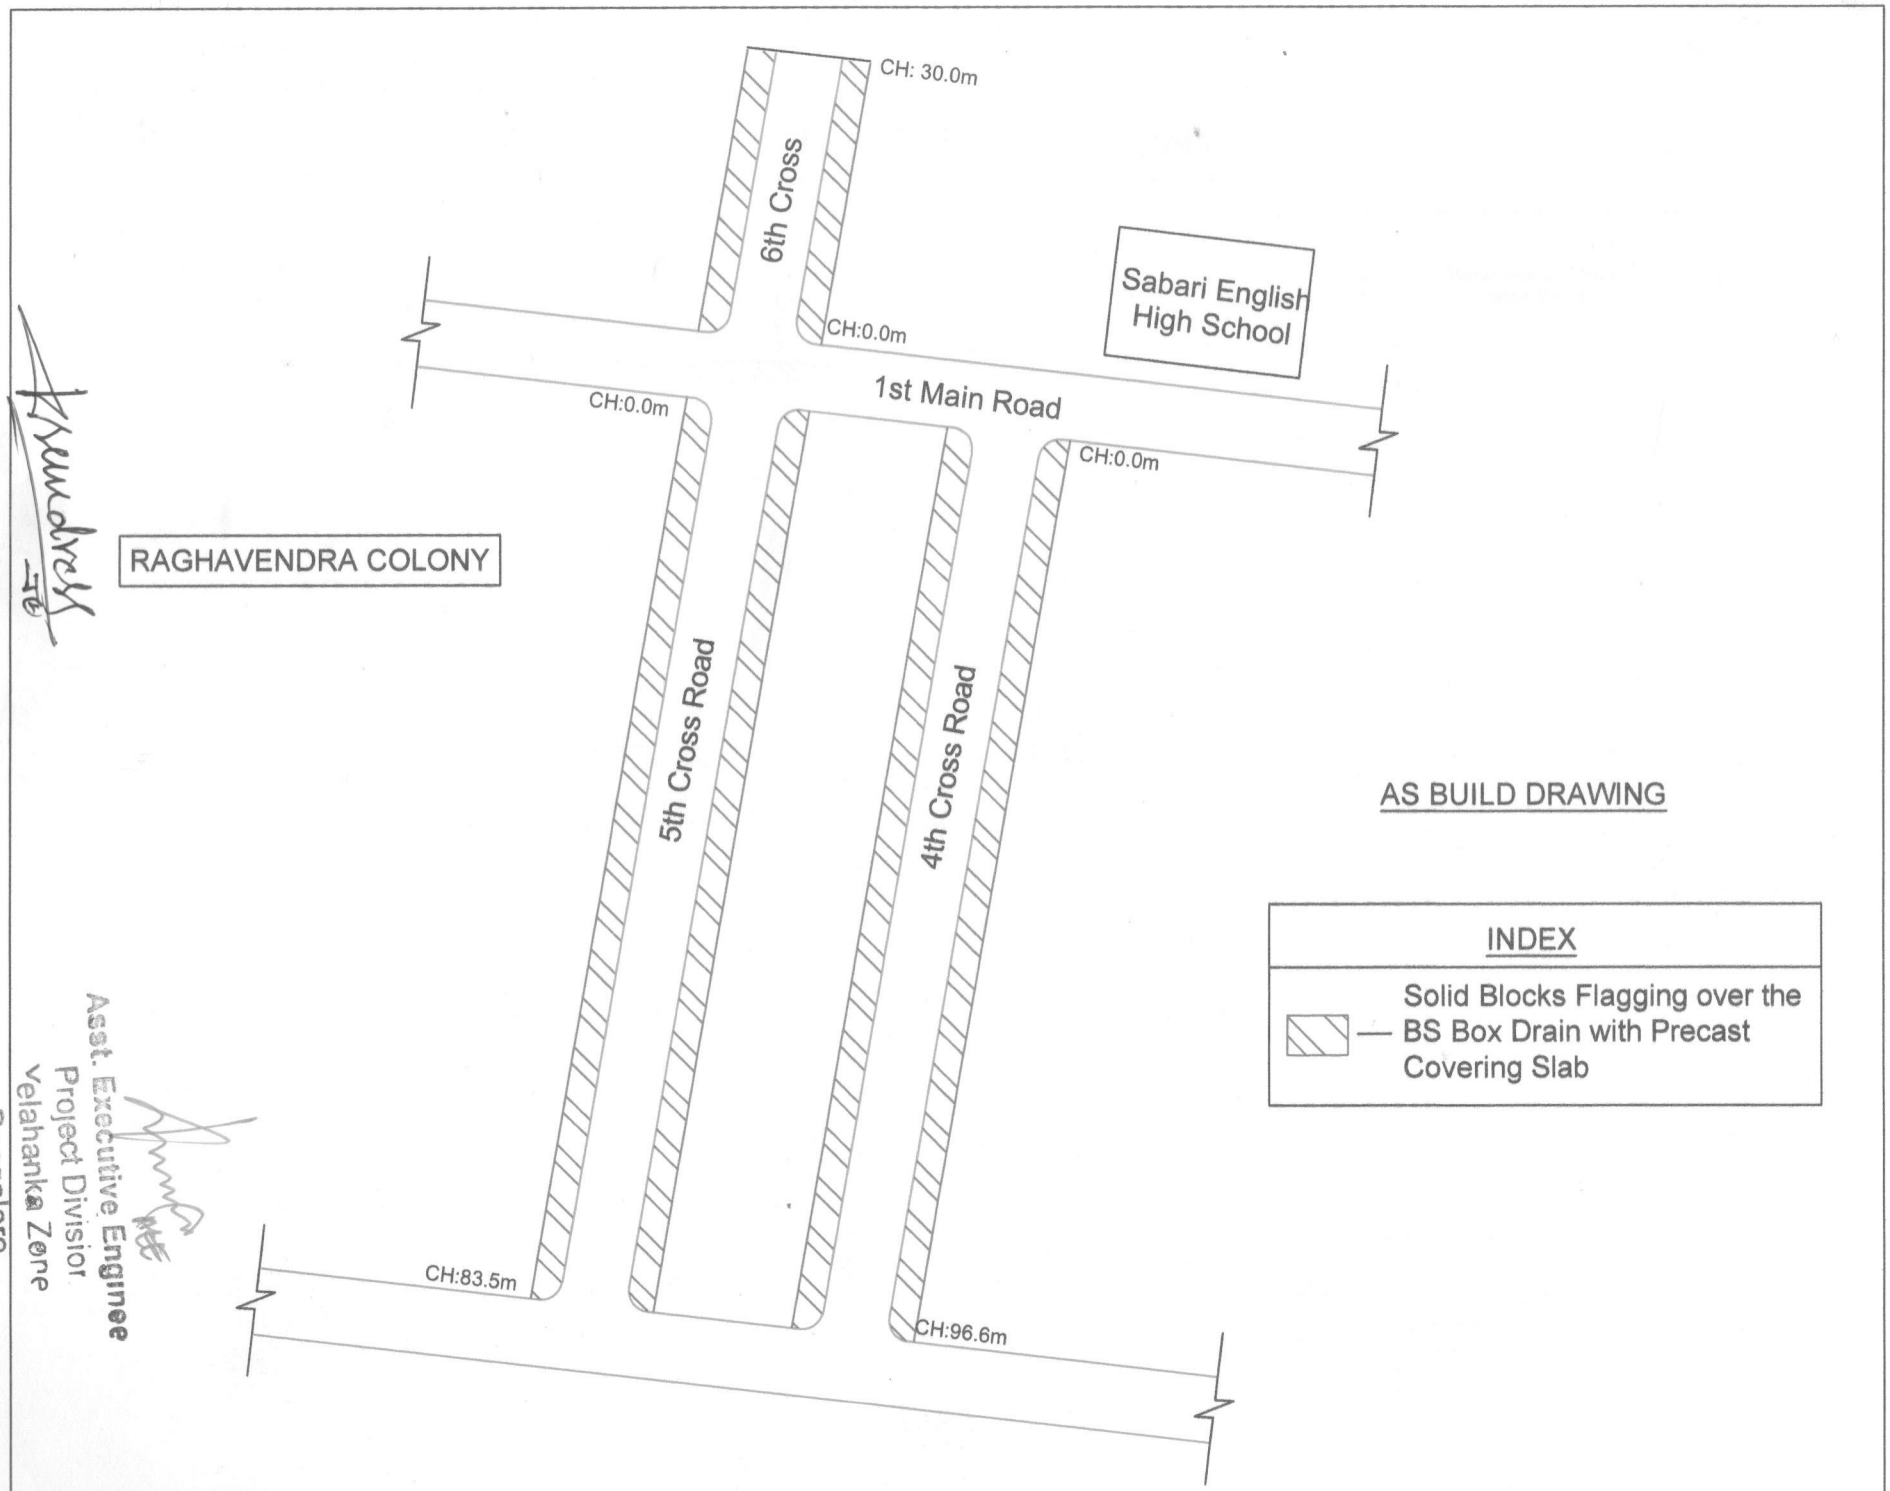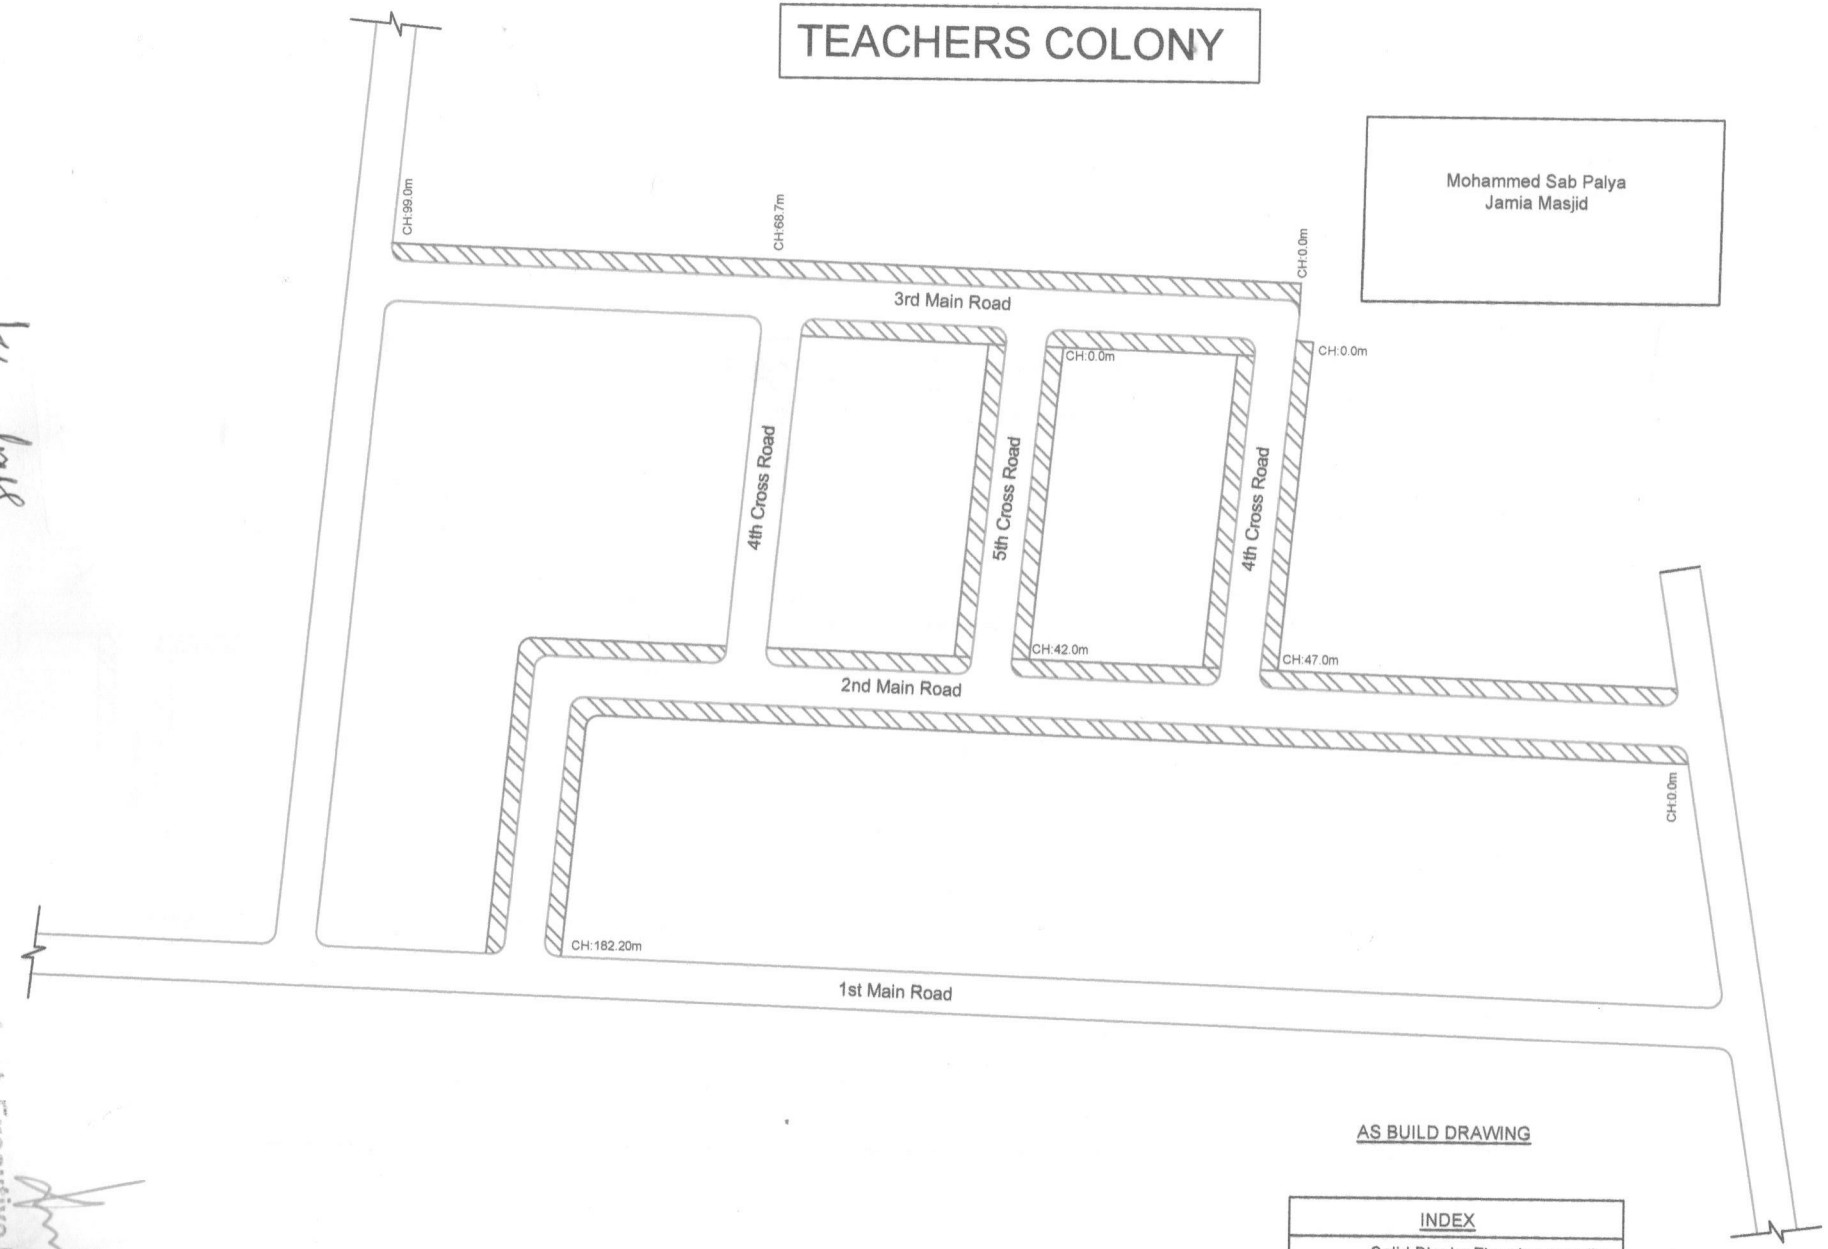


AS BUILD DRAWING

INDEX

Solid Blocks Flagging over the BS Box Drain with Precast Covering Slab

Asst. Executive Engineer
Project Division
Yelahanka Zone
Bangalore

NTC LAYOUT, SINGAPUR

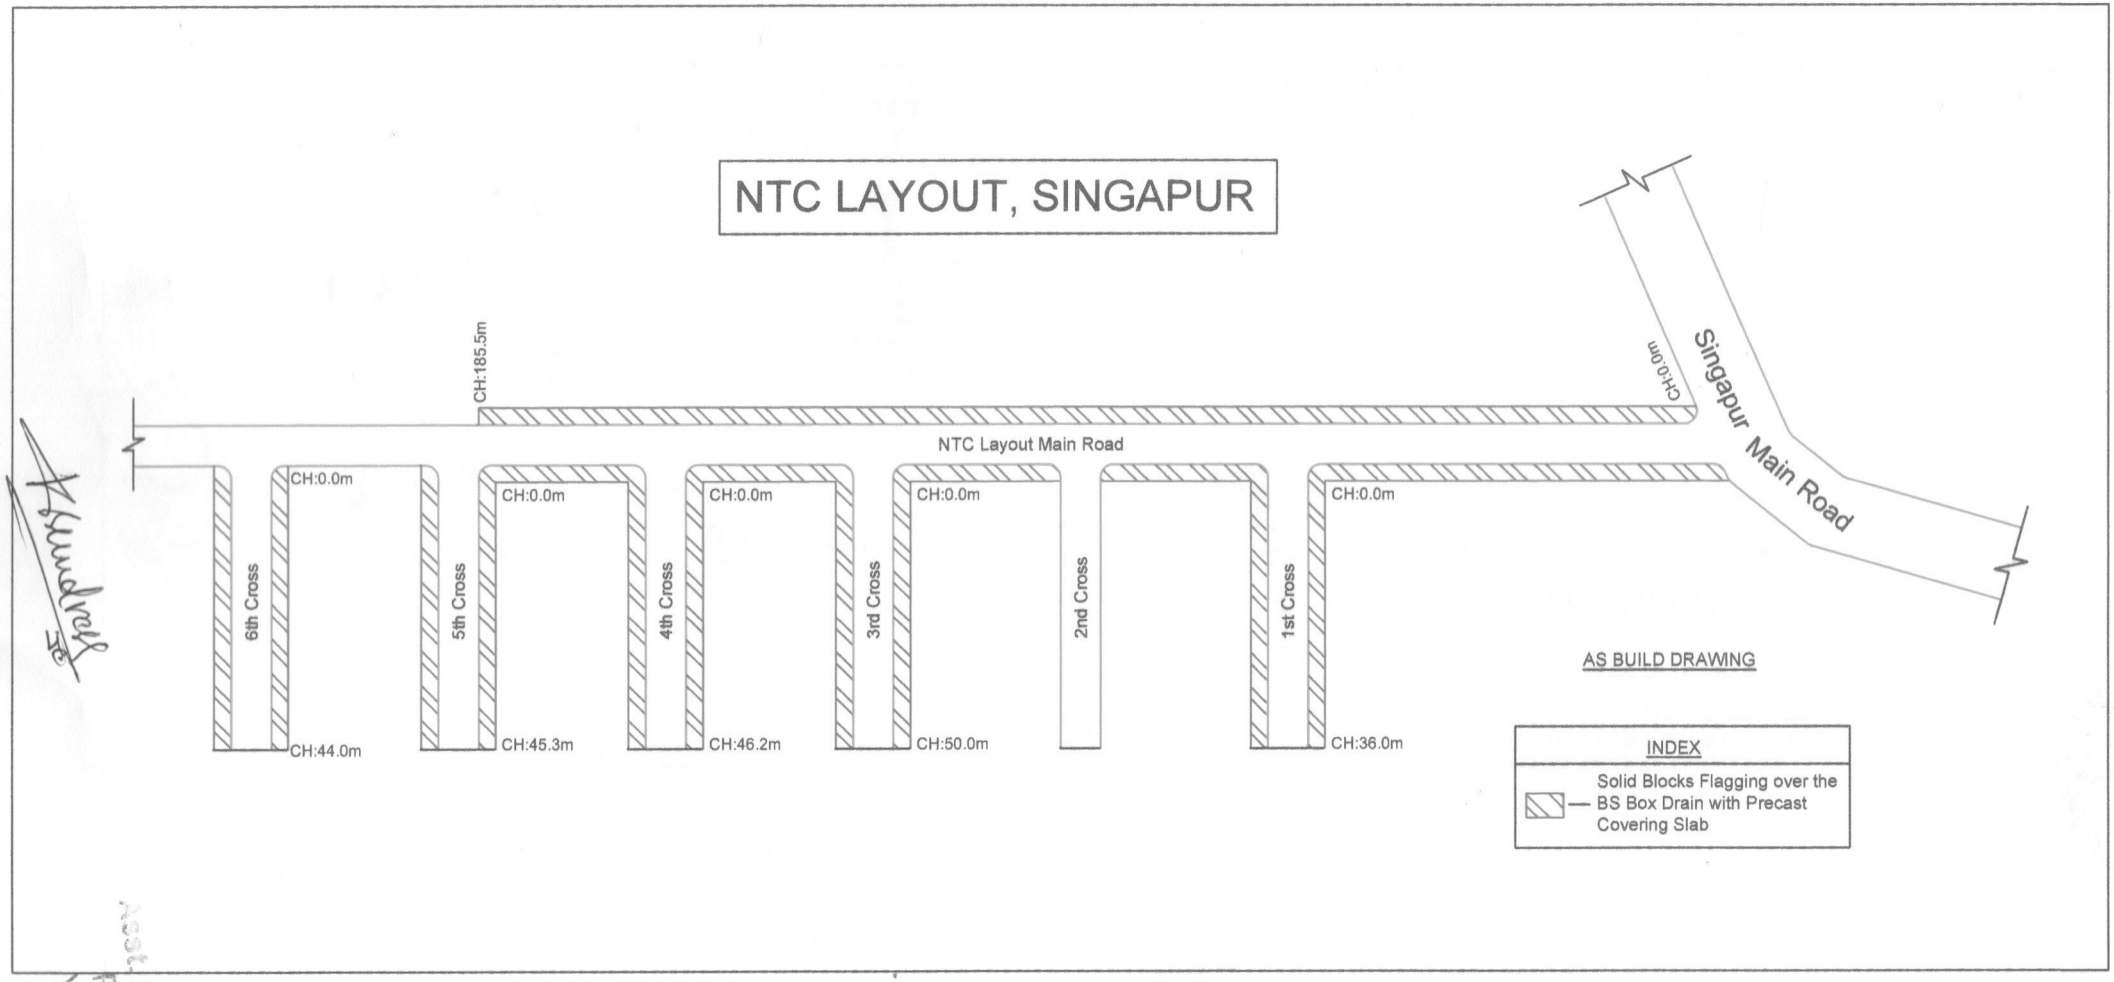

Asst. Executive Engineer
Project Division
Yelahanka Zone
Bangalore

KUVEMPUNAGARA


AS BUILD DRAWING

INDEX

Solid Blocks Flagging over the BS Box Drain with Precast Covering Slab

Asst. Executive Engine
Project Division
Yelahanka Zone
Bangalore


RAMCHANDRAPURA

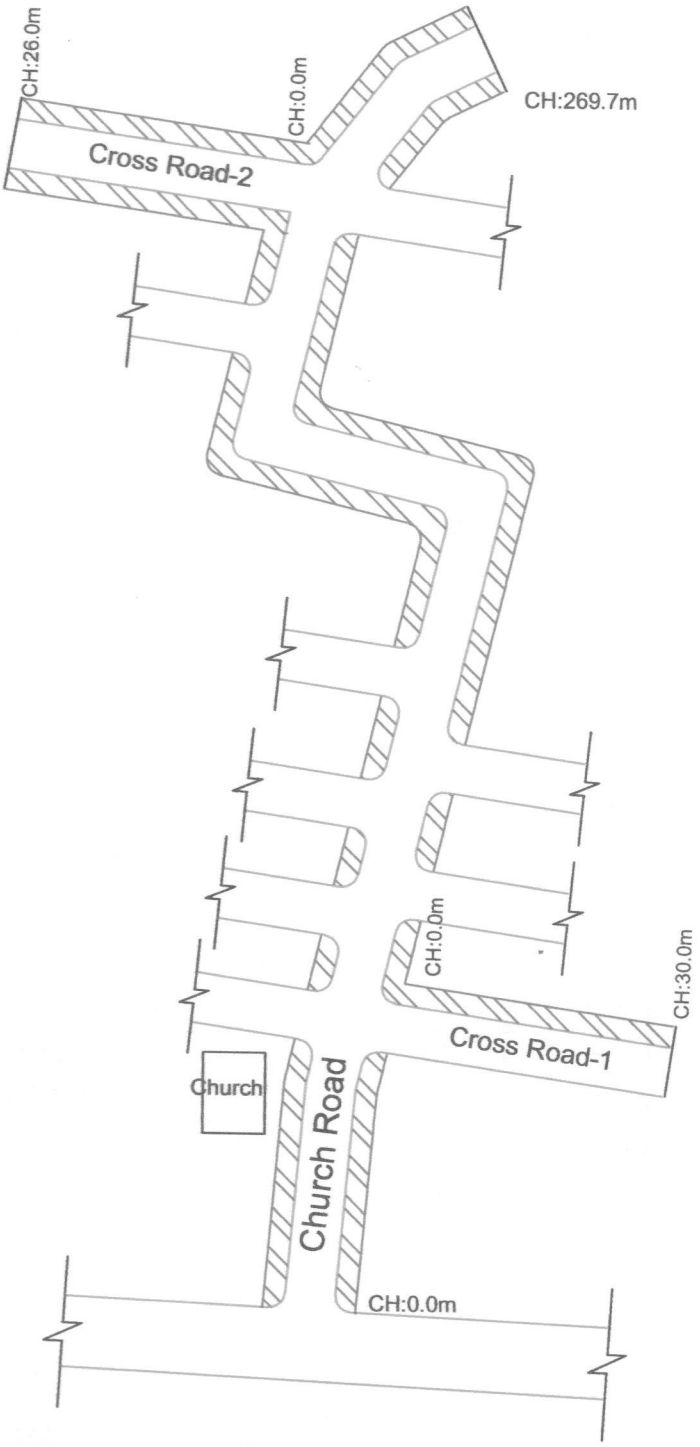

AS BUILD DRAWING

INDEX
Solid Blocks Flagging over the BS Box Drain with Precast Covering Slab

Asst. Executive Engineer
Project Division
Yelahanka Zone
Bangalore

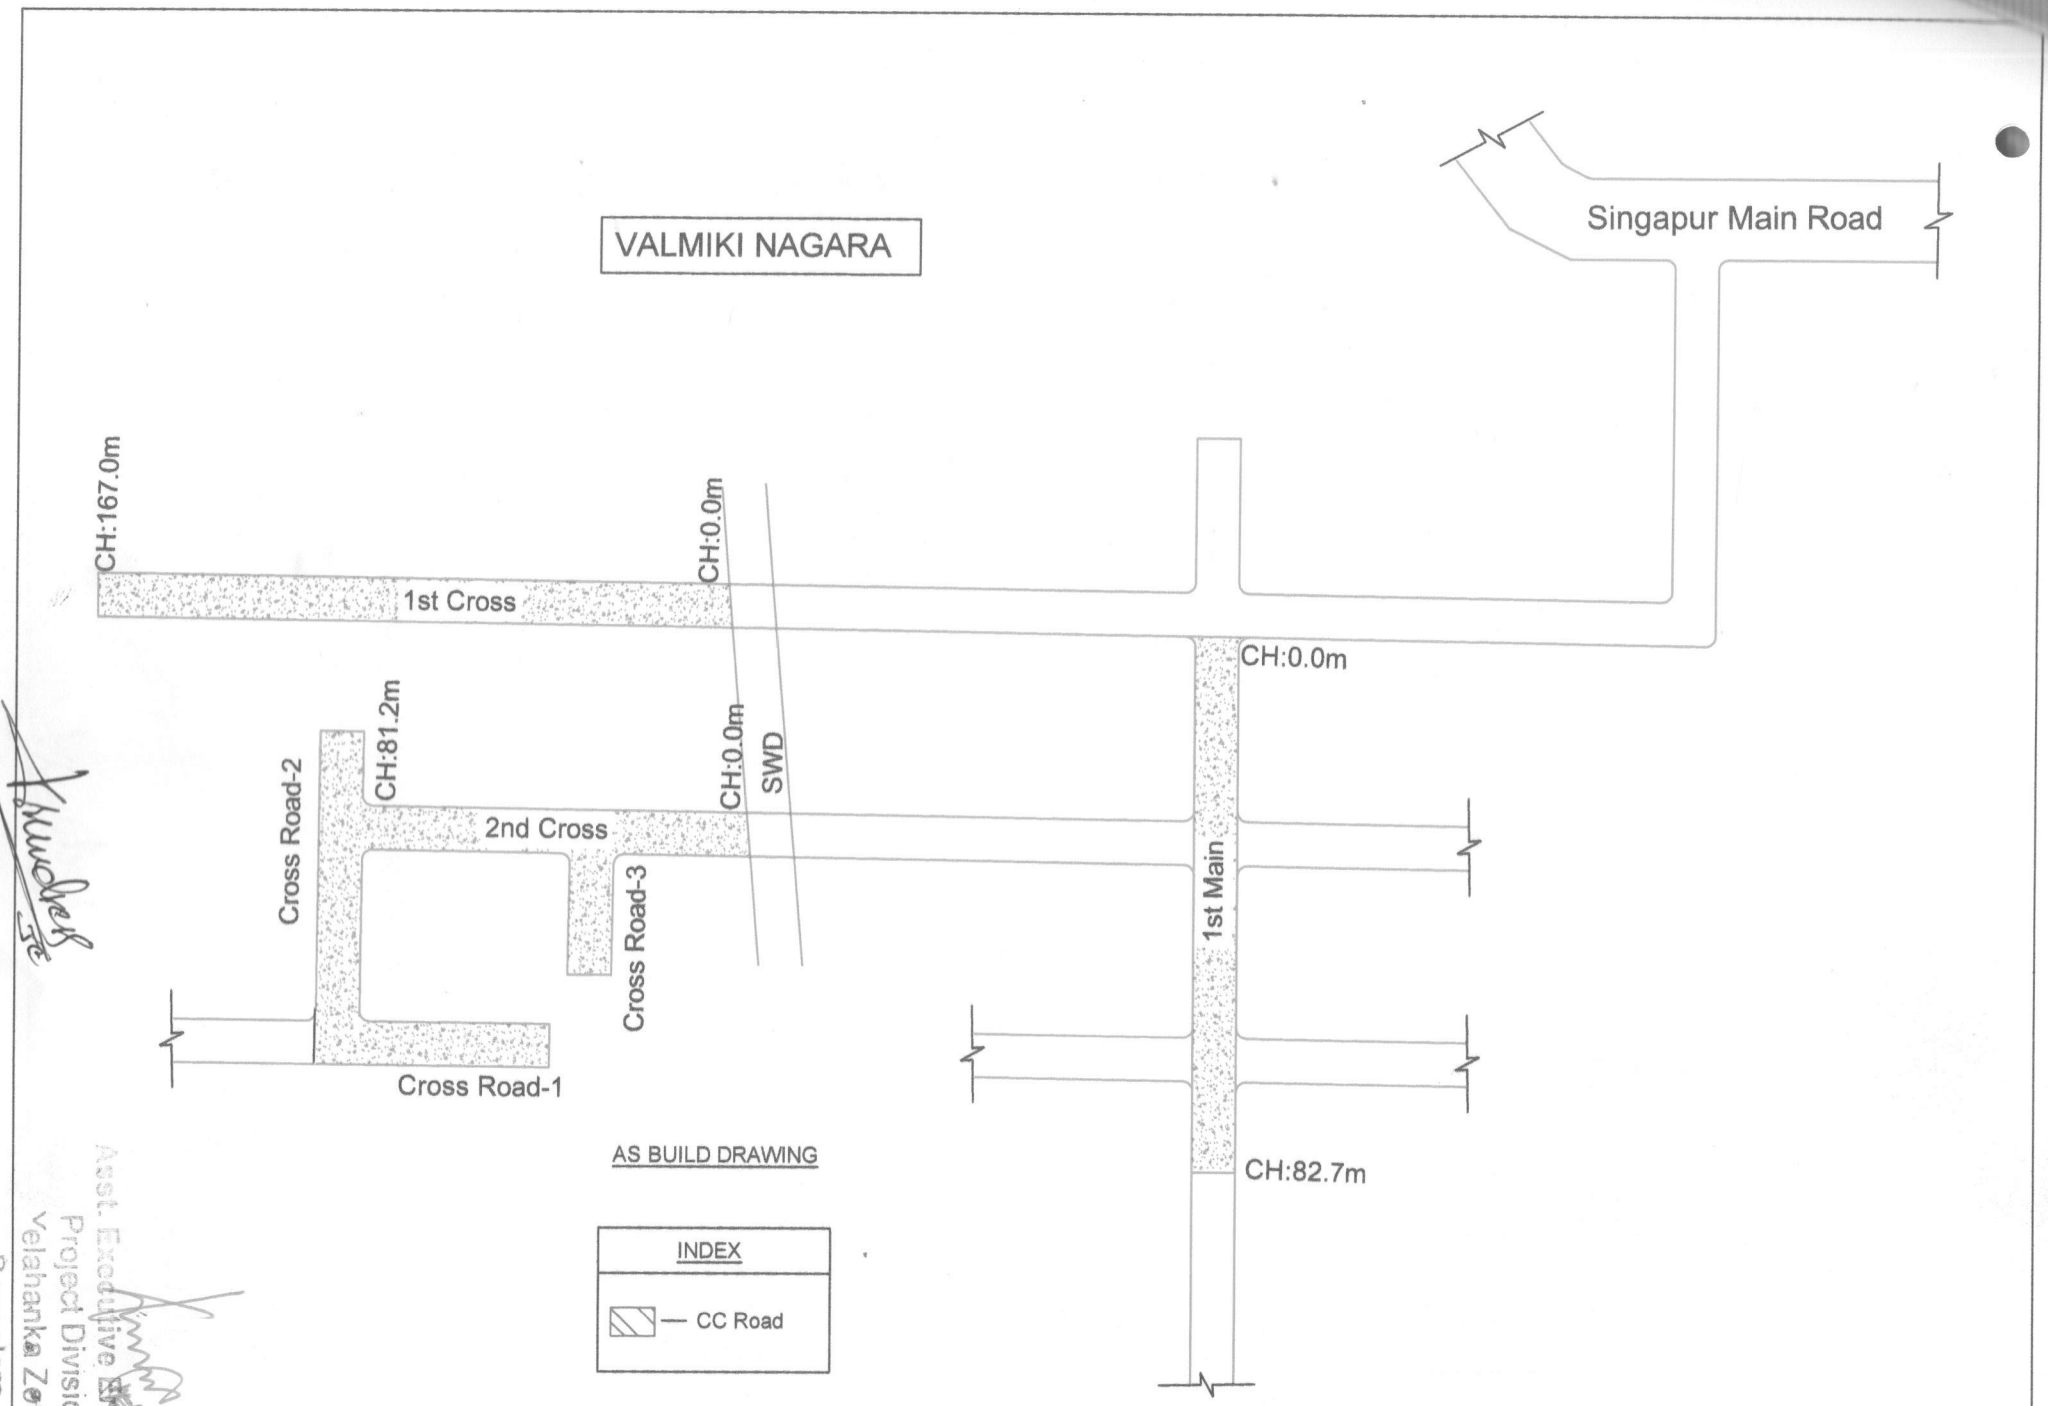

Asst. Executive Engineer
Project Division
Yelahanka Zone
Bangalore

HOSABELAKU NAGARA

AS BUILD DRAWING

INDEX

— CC Road

CH:0.0m

CH:64.4m

CH:100.0m

4th Cross

3rd Cross

Hosabelaku Nagar Main Road

Asst. Executive Engineer
Project Division
Yelahanka Zone
Bangalore